TIP NO.	SHEET NO.
P-5208F	SIGN-2

APPROVED: [signature]

DATE: 1/21/13

SEAL

NORTH CAROLINA PROFESSIONAL SEAL 21116 ENGINEER BOB A. MAY

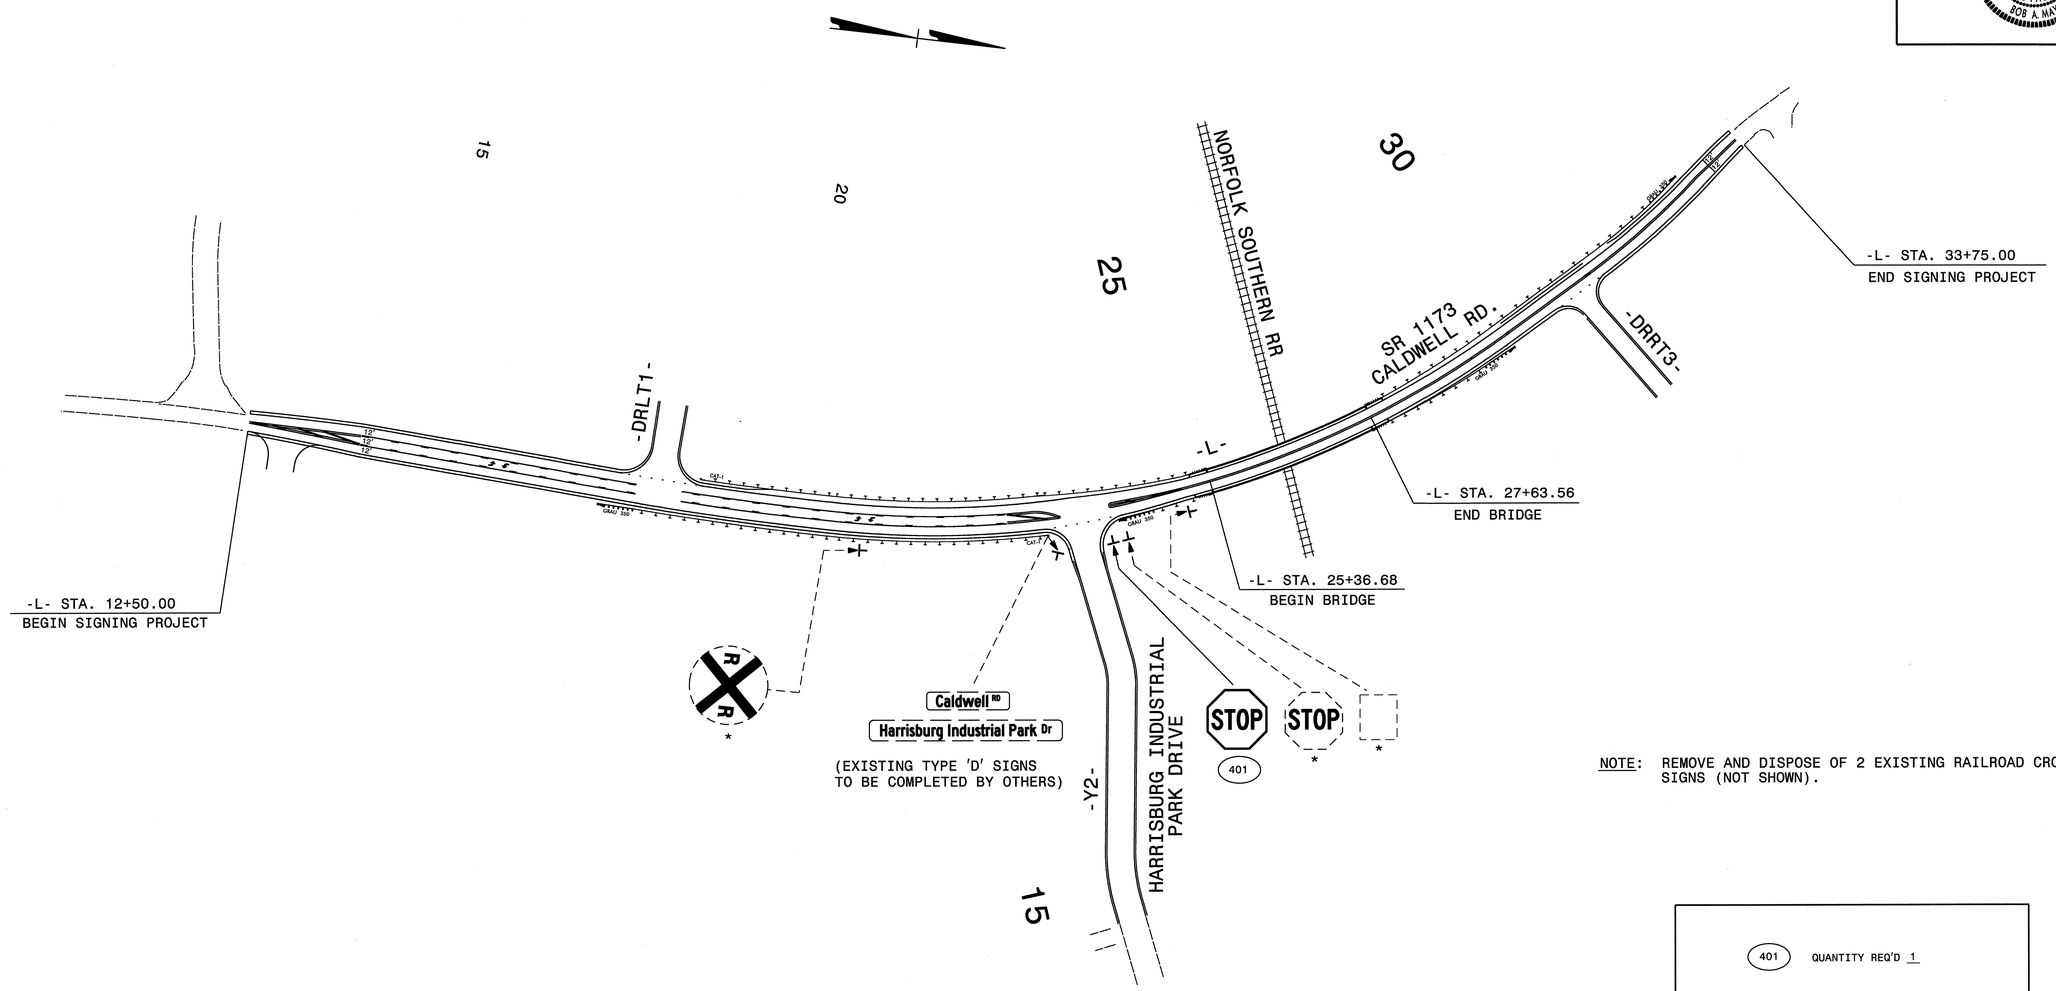

NOTE: REMOVE AND DISPOSE OF 2 EXISTING RAILROAD CROSSING SIGNS (NOT SHOWN).

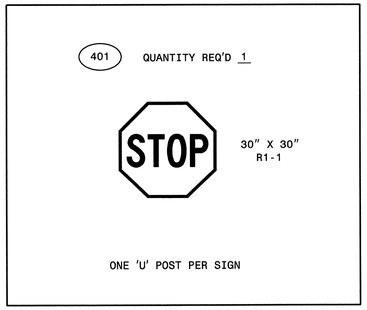

* DISPOSAL OF SIGN SYSTEM, U-CHANNEL

WETHERILL ENGINEERING
559 Jones Franklin Rd. Suite 164
Raleigh, N.C. 27606
Liscense No. F-0377
Bus: 919 851 8077
Fax: 919 851 8107
TRANSPORTATION PLANNING/DESIGN - BRIDGE/STRUCTURE DESIGN
CIVIL/SITE DESIGN - GIS/GPS - CONSTRUCTION OBSERVATION

SIGNING PLAN SHEET

DCN 0515DEL_P21a2
12/31/2012
8:18:20 AM
P:\2011\1104.01P-5208F\Traffic\TrafficControl\TCP\P5208F_SIGN_S2.dgn