DCN: 0053DEL_P10a2
0003CREV_P10A2

8/16/2013 - CONSTRUCTION REVISION - ADJUSTED -L- (STA 14+00 TO 17+00), -Y1- (STA 10+20 TO 13+80) AND -Y2- (STA 9+00 TO 16+10) SIGNING

TIP NO.	SHEET NO.
P-5208B	SIGN-11

APPROVED: _____

DATE: _____

SEAL

NORTH CAROLINA PROFESSIONAL SEAL 029669 ENGINEER

8-22-2013

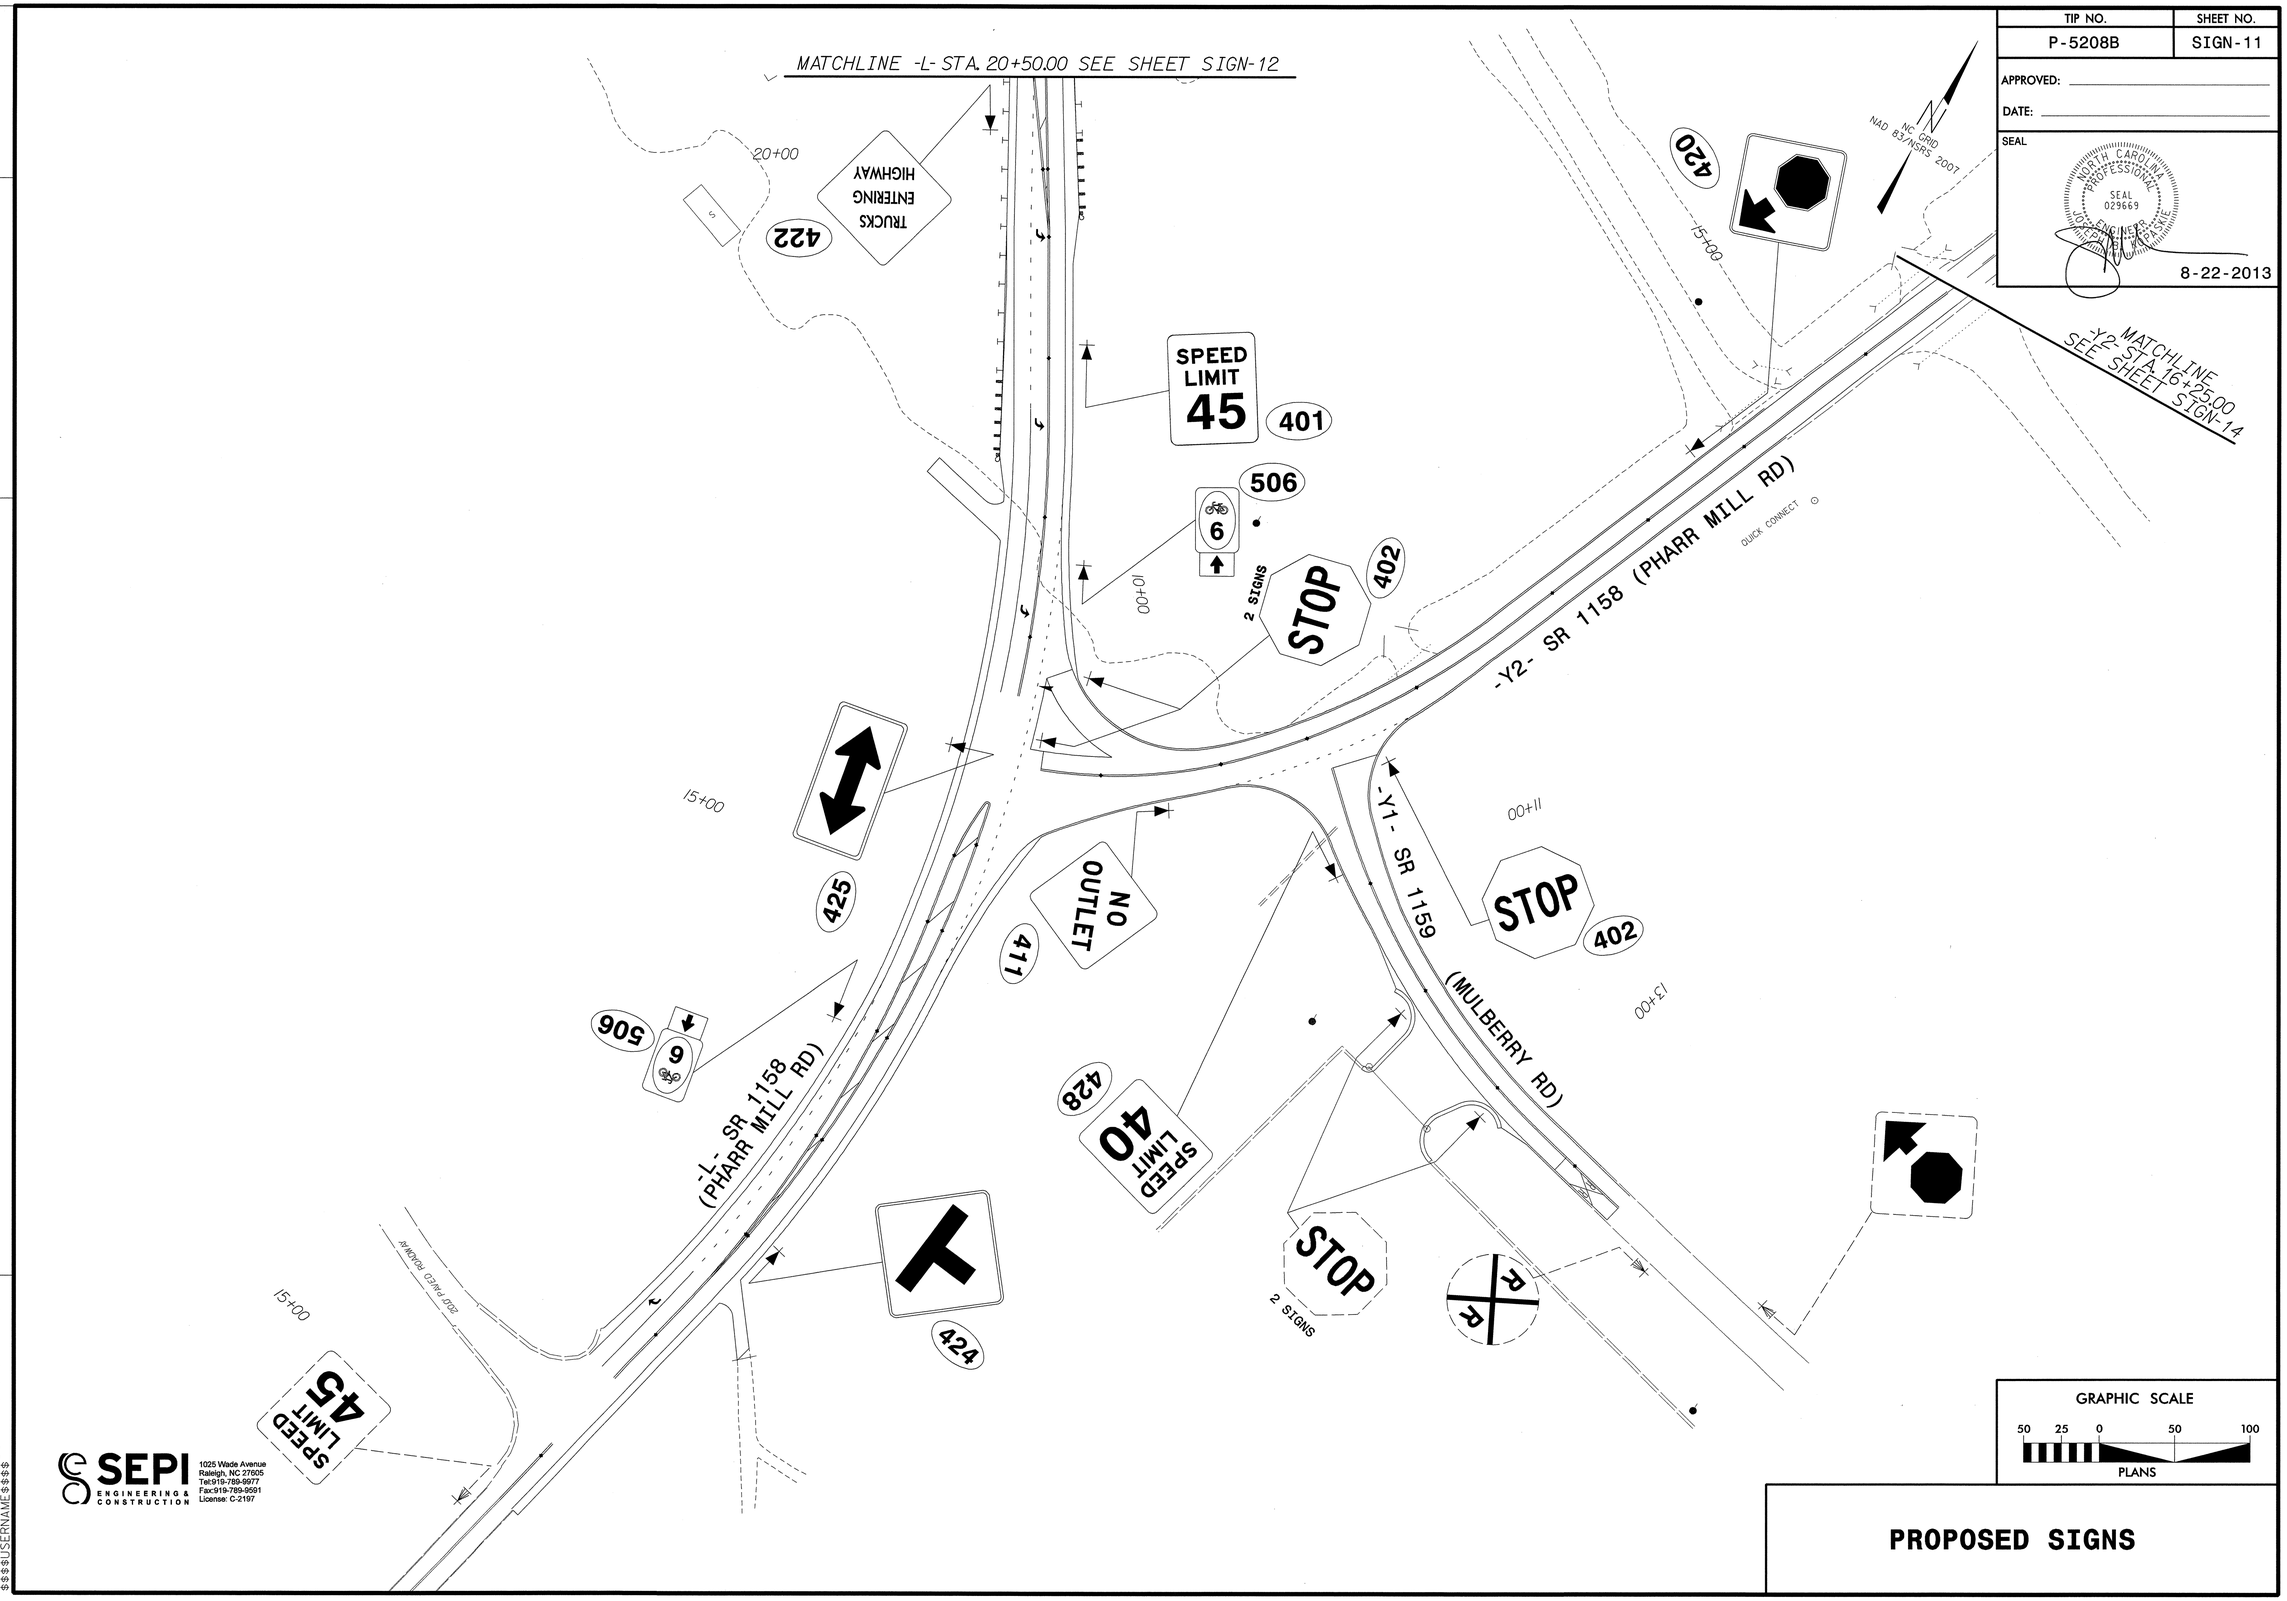

GRAPHIC SCALE

50 25 0 50 100

PLANS

PROPOSED SIGNS

SEPI ENGINEERING & CONSTRUCTION
1025 Wade Avenue
Raleigh, NC 27605
Tel:919-789-9977
Fax:919-789-9991
License: C-2197

$$$$$$$$SYSTIME$$$$$
$$$$$$$$$$$$$$$$DGN$$$$$$$$$$$$$$$$$$$$
$$$$$$$$USERNAME$$$$

DCN:
0053DEL_P10a2
0003CREV_P10A2

8/16/2013 - CONSTRUCTION REVISION - ADJUSTED -Y4- (STA 19+87 TO 20+50) SIGNING

TIP NO.	SHEET NO.
P-5208B	SIGN-12

APPROVED:

DATE:

SEAL

NORTH CAROLINA PROFESSIONAL SEAL 029669 ENGINEER JOSEPH B. KAPASKIE

8-22-2013

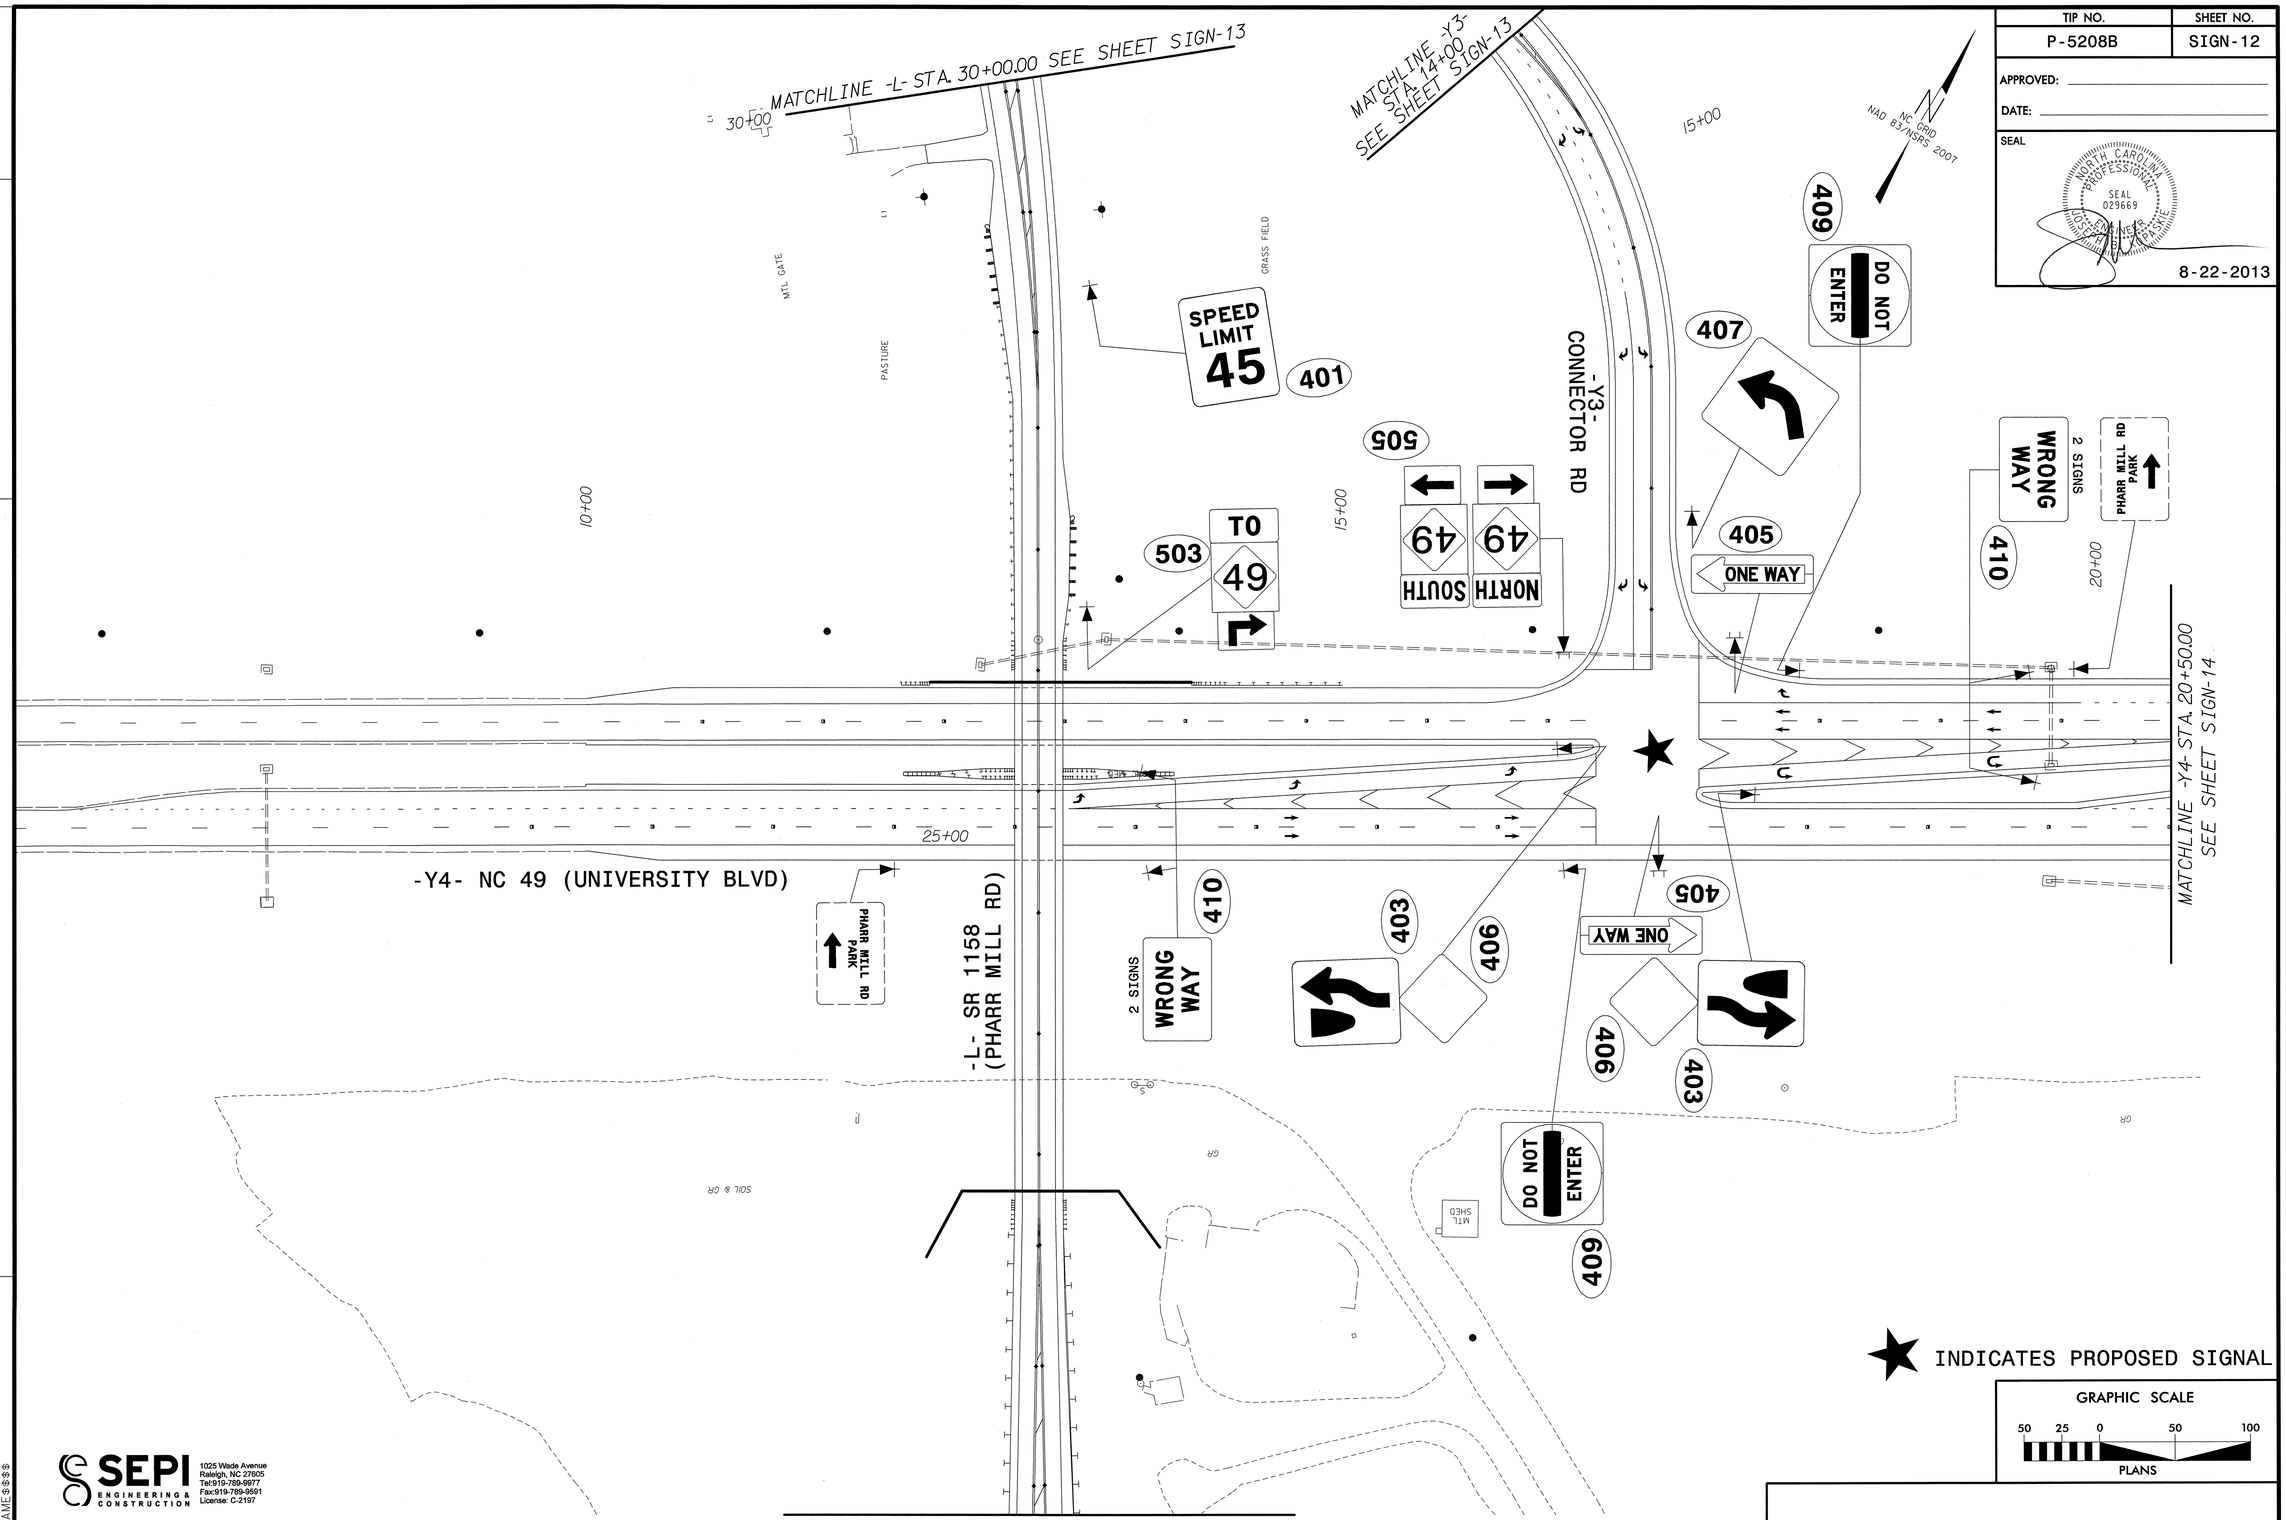

SEPI ENGINEERING & CONSTRUCTION
1025 Wade Avenue
Raleigh, NC 27605
Tel:919-789-9977
Fax:919-789-9591
License: C-2197

PROPOSED SIGNS

$$$$SYSTIME$$$$
$$$$USERNAME$$$$

DCN: 0053DEL P10a2
0003CREV_P10A2

8/16/2013 - CONSTRUCTION REVISION - ADJUSTED -L- SIGNING

TIP NO.	SHEET NO.
P-5208B	SIGN-13

APPROVED: _____

DATE: _____

SEAL

NORTH CAROLINA PROFESSIONAL SEAL 029669 ENGINEER

8-22-2013

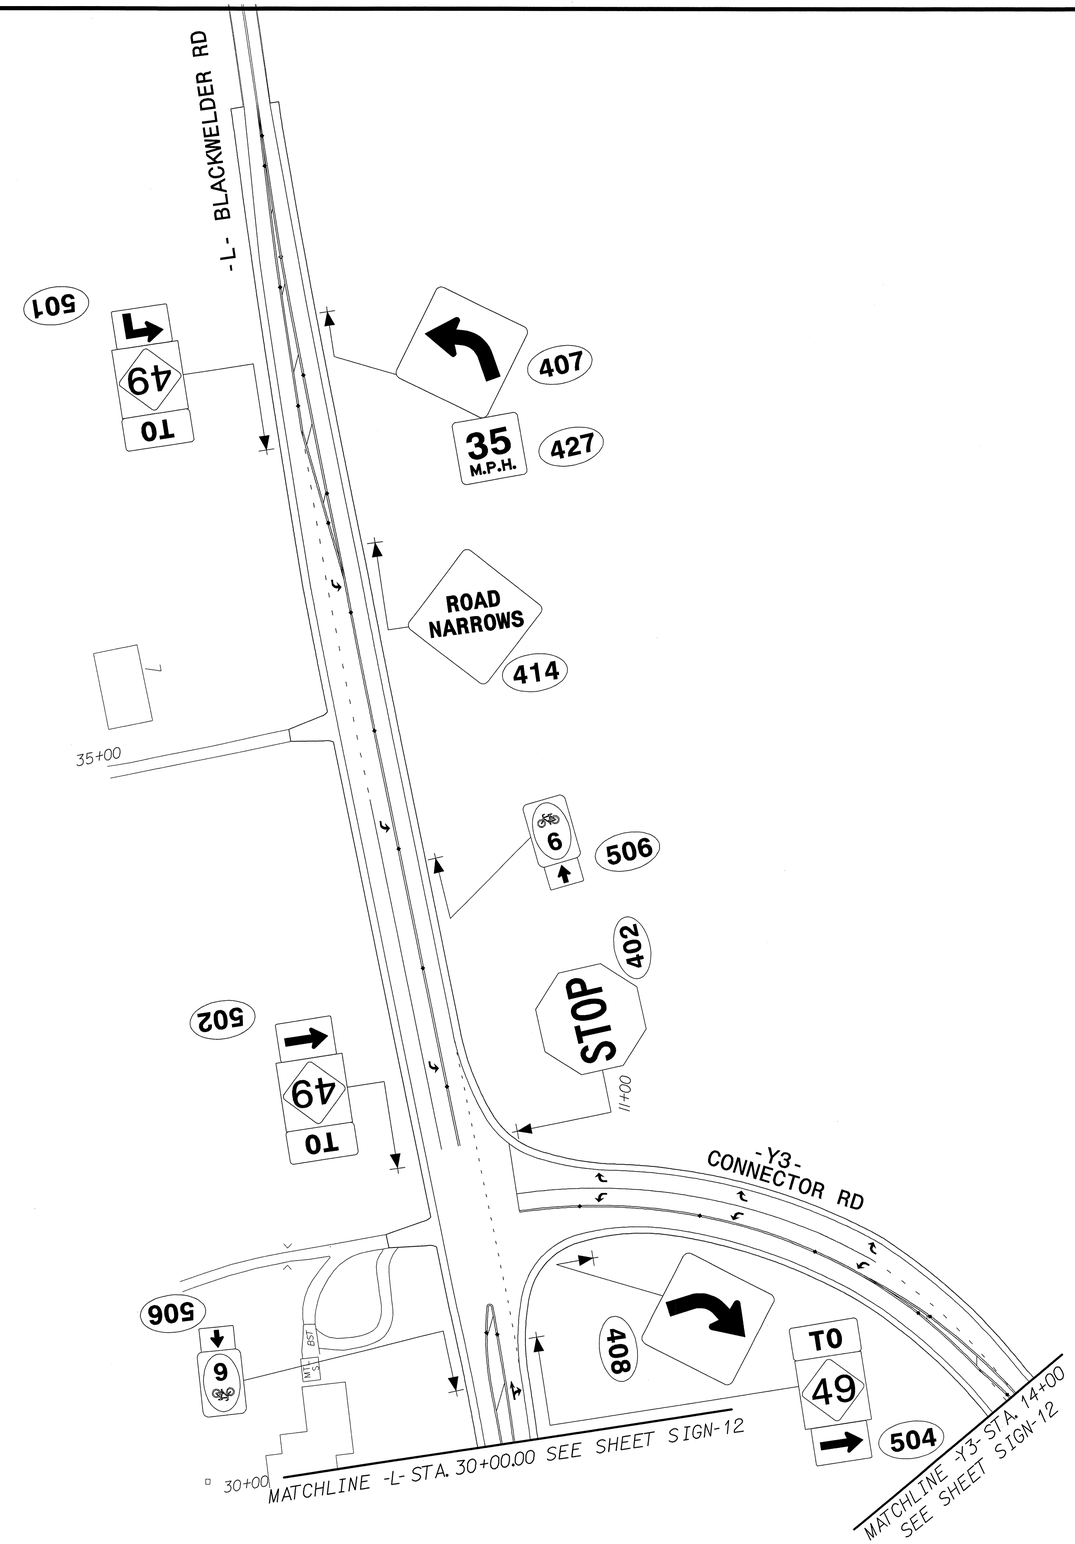

NC GRID
NAD 83/NSRS 2007

GRAPHIC SCALE

50 25 0 50 100

PLANS

PROPOSED SIGNS

SEPI ENGINEERING & CONSTRUCTION
1025 Wade Avenue
Raleigh, NC 27605
Tel:919-789-9977
Fax:919-789-9991
License: C-2197

$$$$$$SYSTIME$$$$$
$$$$$$$$$$$$$$$$DGN$$$$$$$$$$$$$$$$$$
$$$$$$$$USERNAME$$$$

DCN: 0053DEL_P10a2
0003CREV_P10A2

TIP NO.	SHEET NO.
P-5208B	SIGN-14

APPROVED:

DATE:

SEAL

NORTH CAROLINA PROFESSIONAL SEAL 029669 ENGINEER

8-22-2013

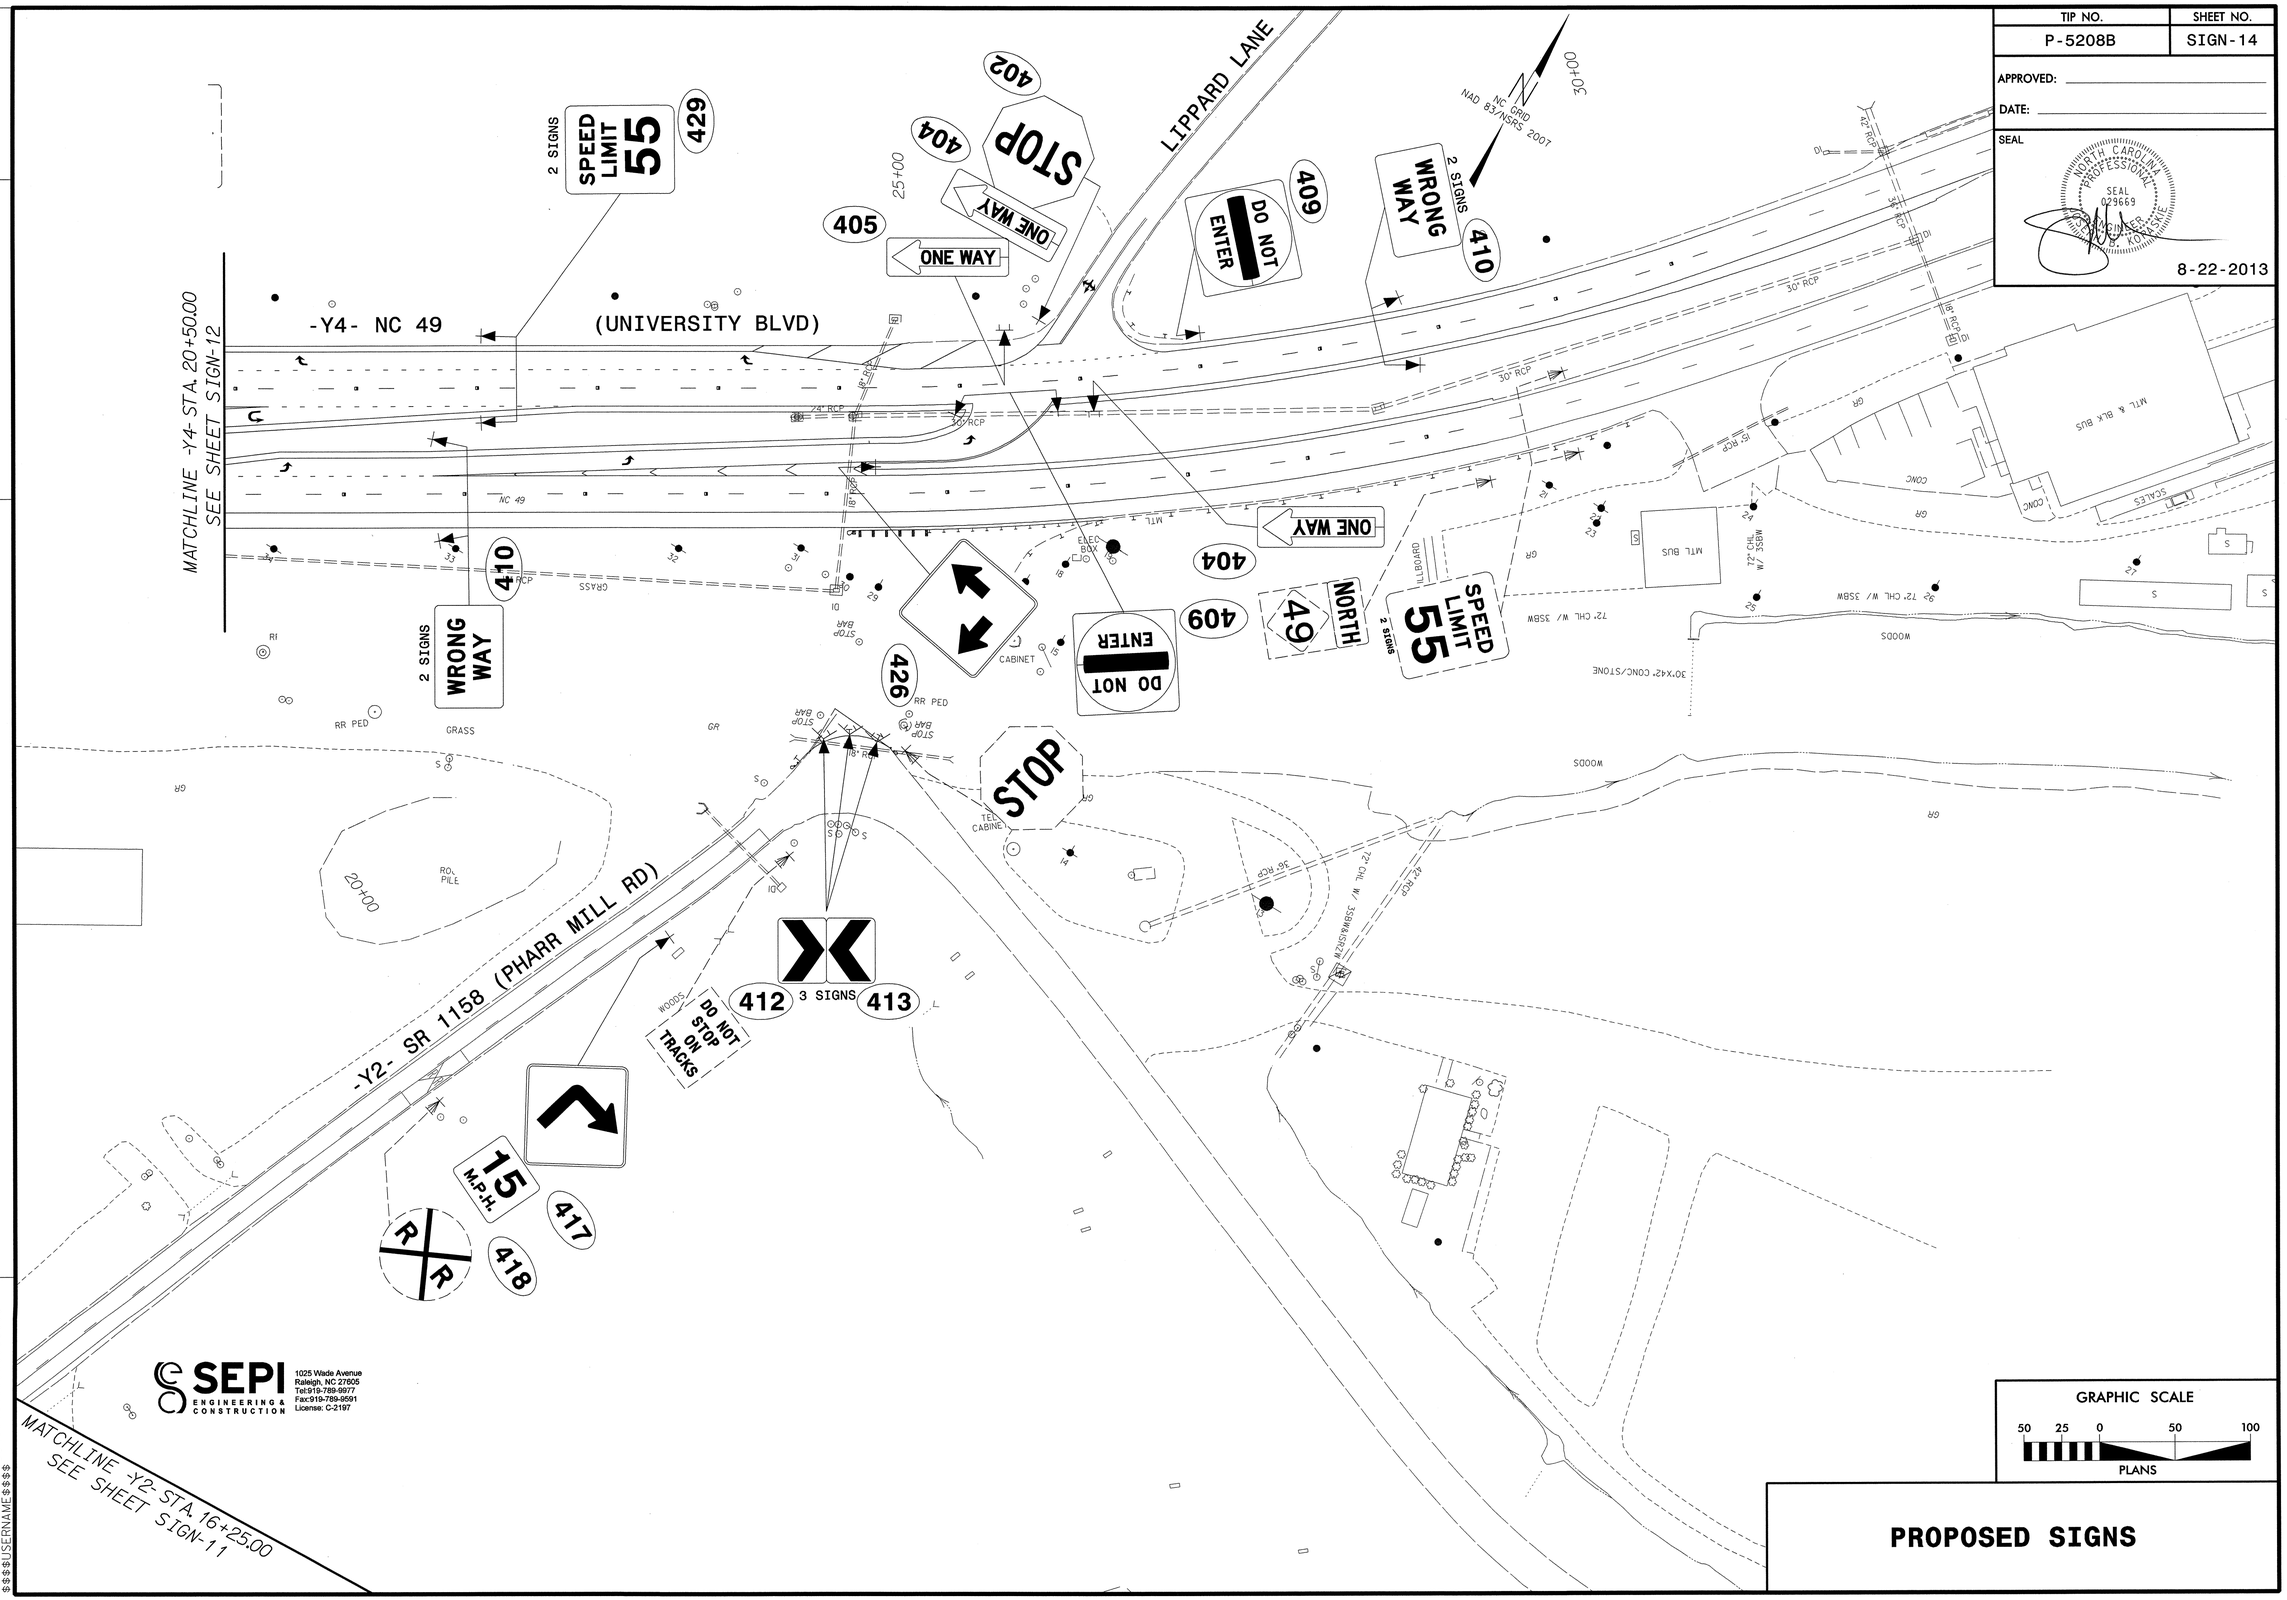

PROPOSED SIGNS

8/16/2013 - CONSTRUCTION REVISION - ADJUSTED -Y4- (STA 20+50 TO 28+00) AND
-Y2- (STA 16+10 TO 20+00) SIGNING

$$$$$$$$SYSTIME$$$$$$$$
$$$$$$$$$$$$$$$$$$$$DGN$$$$$$$$$$$$$$$$$$$$
$$$$$$$$USERNAME$$$$

DCN: 0053DEL P10a2
0003CREV_P10A2

8/16/2013 - CONSTRUCTION REVISION - ADJUSTED -Y6- (STA 9+50+00 TO 17+00) SIGNING

TIP NO.	SHEET NO.
P-5208B	SIGN-15

APPROVED: _____

DATE: _____

SEAL

NORTH CAROLINA PROFESSIONAL SEAL 029669 ENGINEER STEPHEN E. PAYNE

8-22-2013

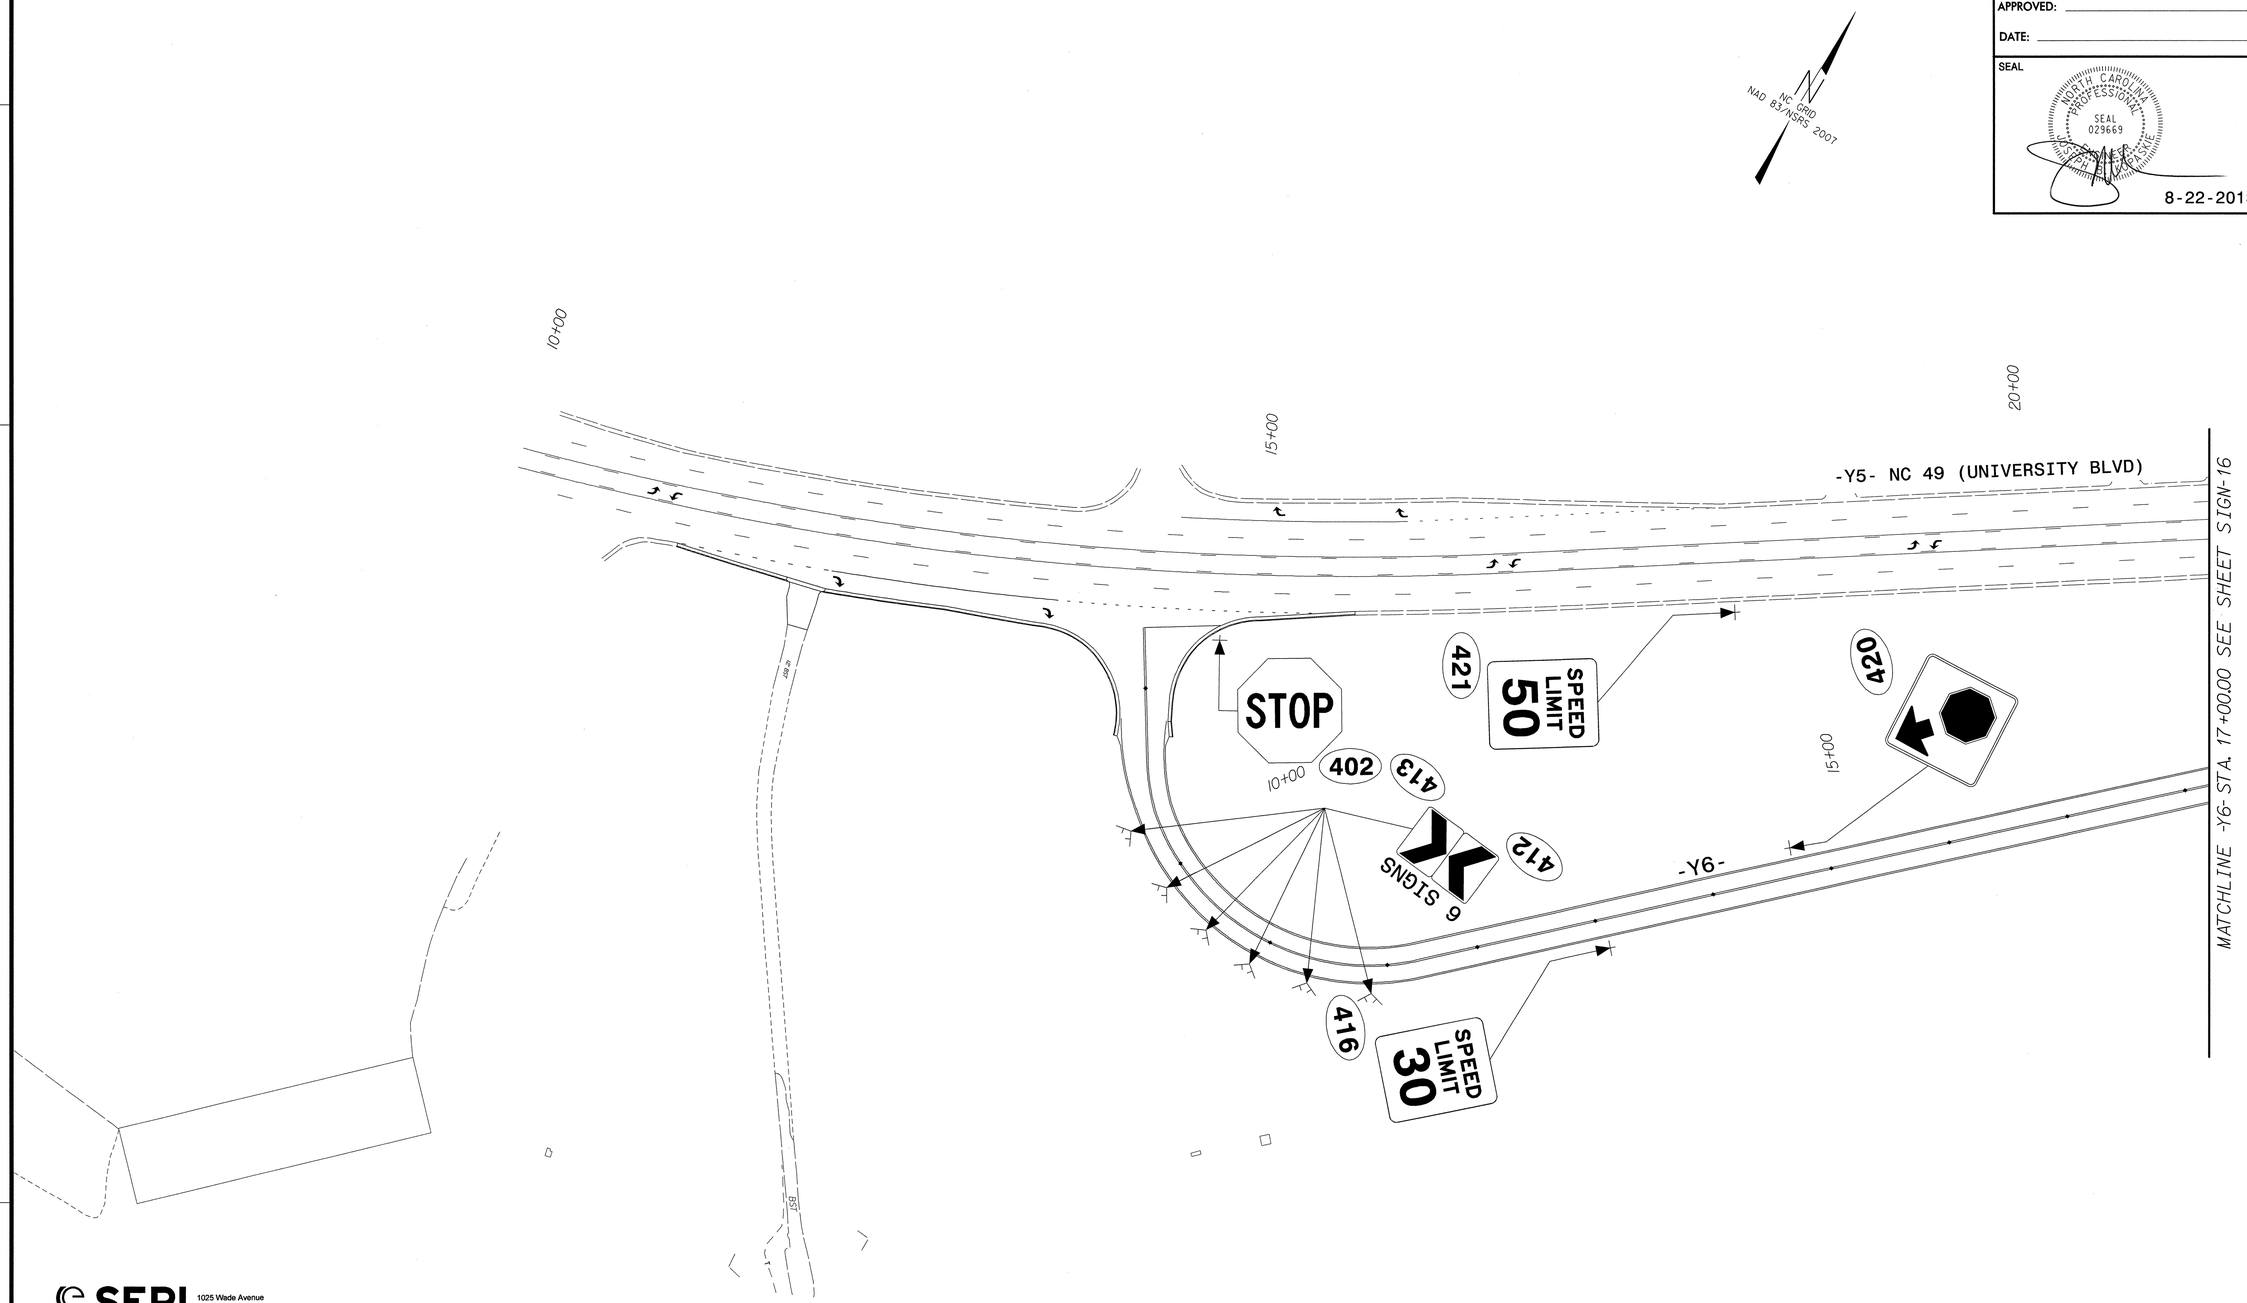

SEPI ENGINEERING & CONSTRUCTION
1025 Wade Avenue
Raleigh, NC 27605
Tel:919-789-9977
Fax:919-789-9591
License: C-2197

GRAPHIC SCALE

50 25 0 50 100

PLANS

PROPOSED SIGNS

$$$$$SYSTIME$$$$$
$$$$$$$$$$$$$$$$DGN$$$$$$$$$$$$$$$$$
$$$$$$$$$$$$$$$$$$$$$$$$$$$$$$$$$$$$
$$$$$USERNAME$$$$

DCN: 0053DEL_P10a2
0003CREV_P10A2

TIP NO.	SHEET NO.
P-5208B	SIGN-16

APPROVED:

DATE:

SEAL

NORTH CAROLINA PROFESSIONAL SEAL 029669 ENGINEER JOHN B. KOPASKE

8-22-2013

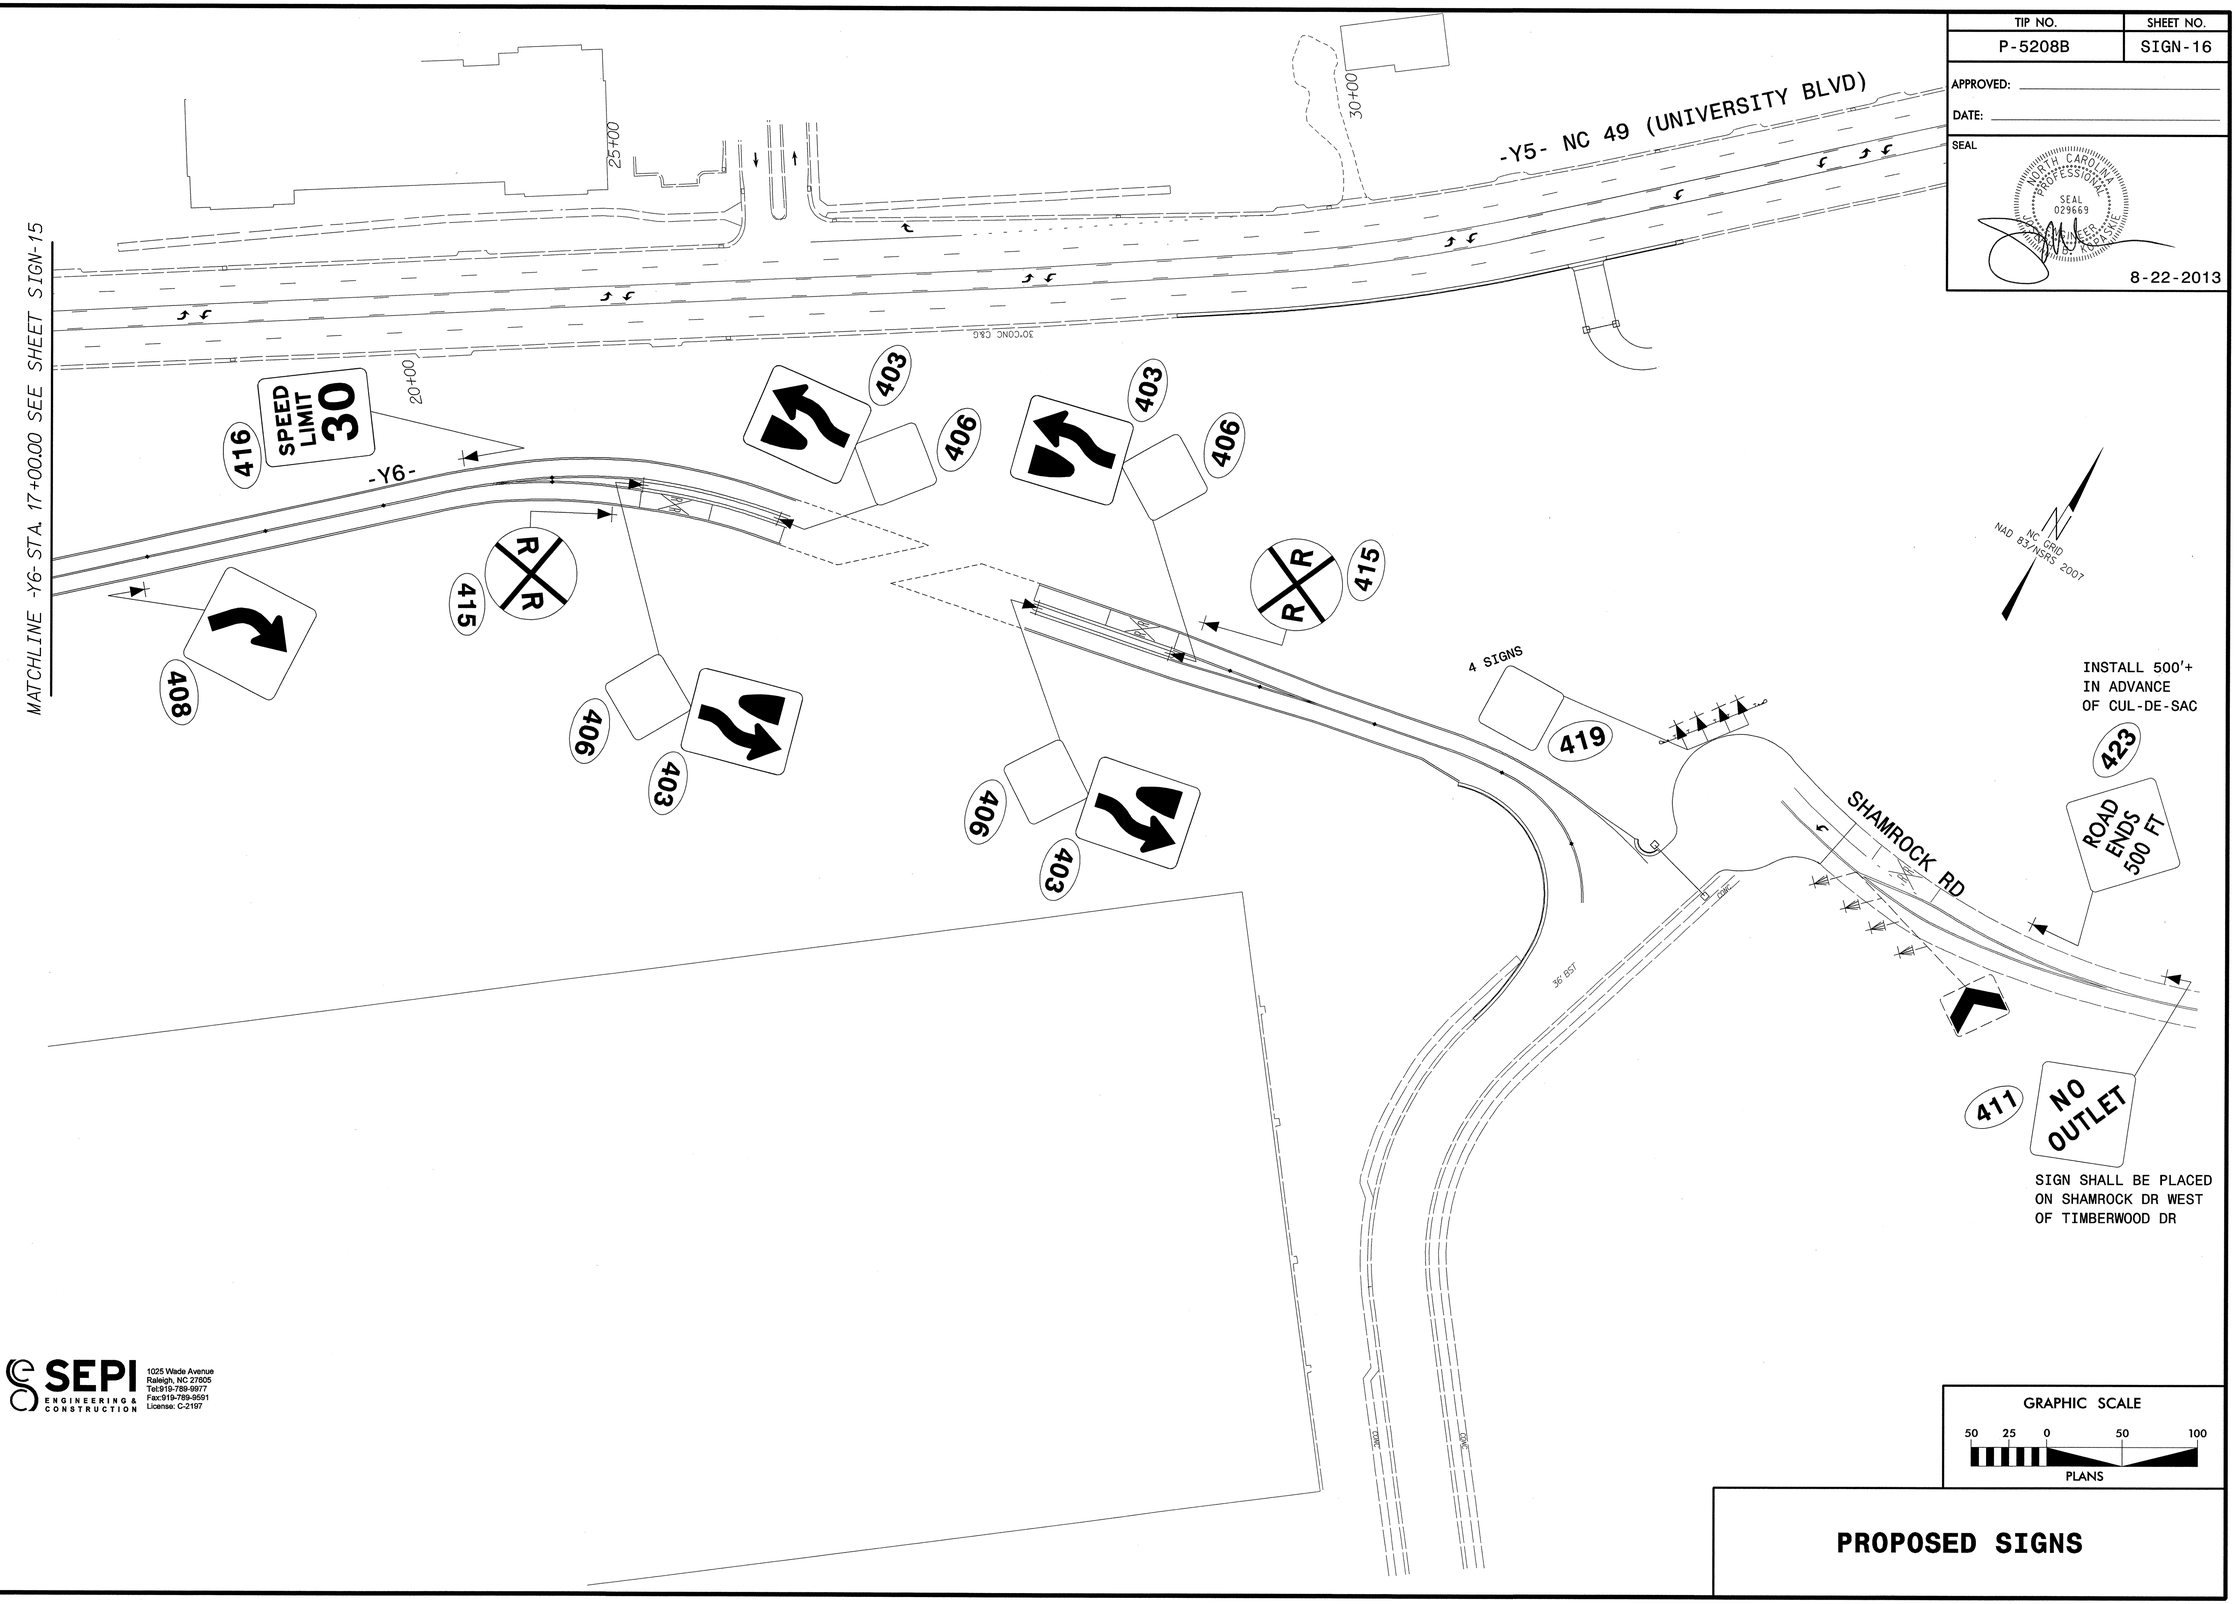

SEPI ENGINEERING & CONSTRUCTION
1025 Wade Avenue
Raleigh, NC 27605
Tel:919-789-9977
Fax:919-789-9591
License: C-2197

PROPOSED SIGNS

8/16/2013 - CONSTRUCTION REVISION - ADJUSTED -Y6- (STA 20+00 TO 28+40) SIGNING

$$$$$SYSTIME$$$$$
$$$$$$$$$$$$$$$DGN$$$$$$$$$$$$$$$$$
$$$$USERNAME$$$$