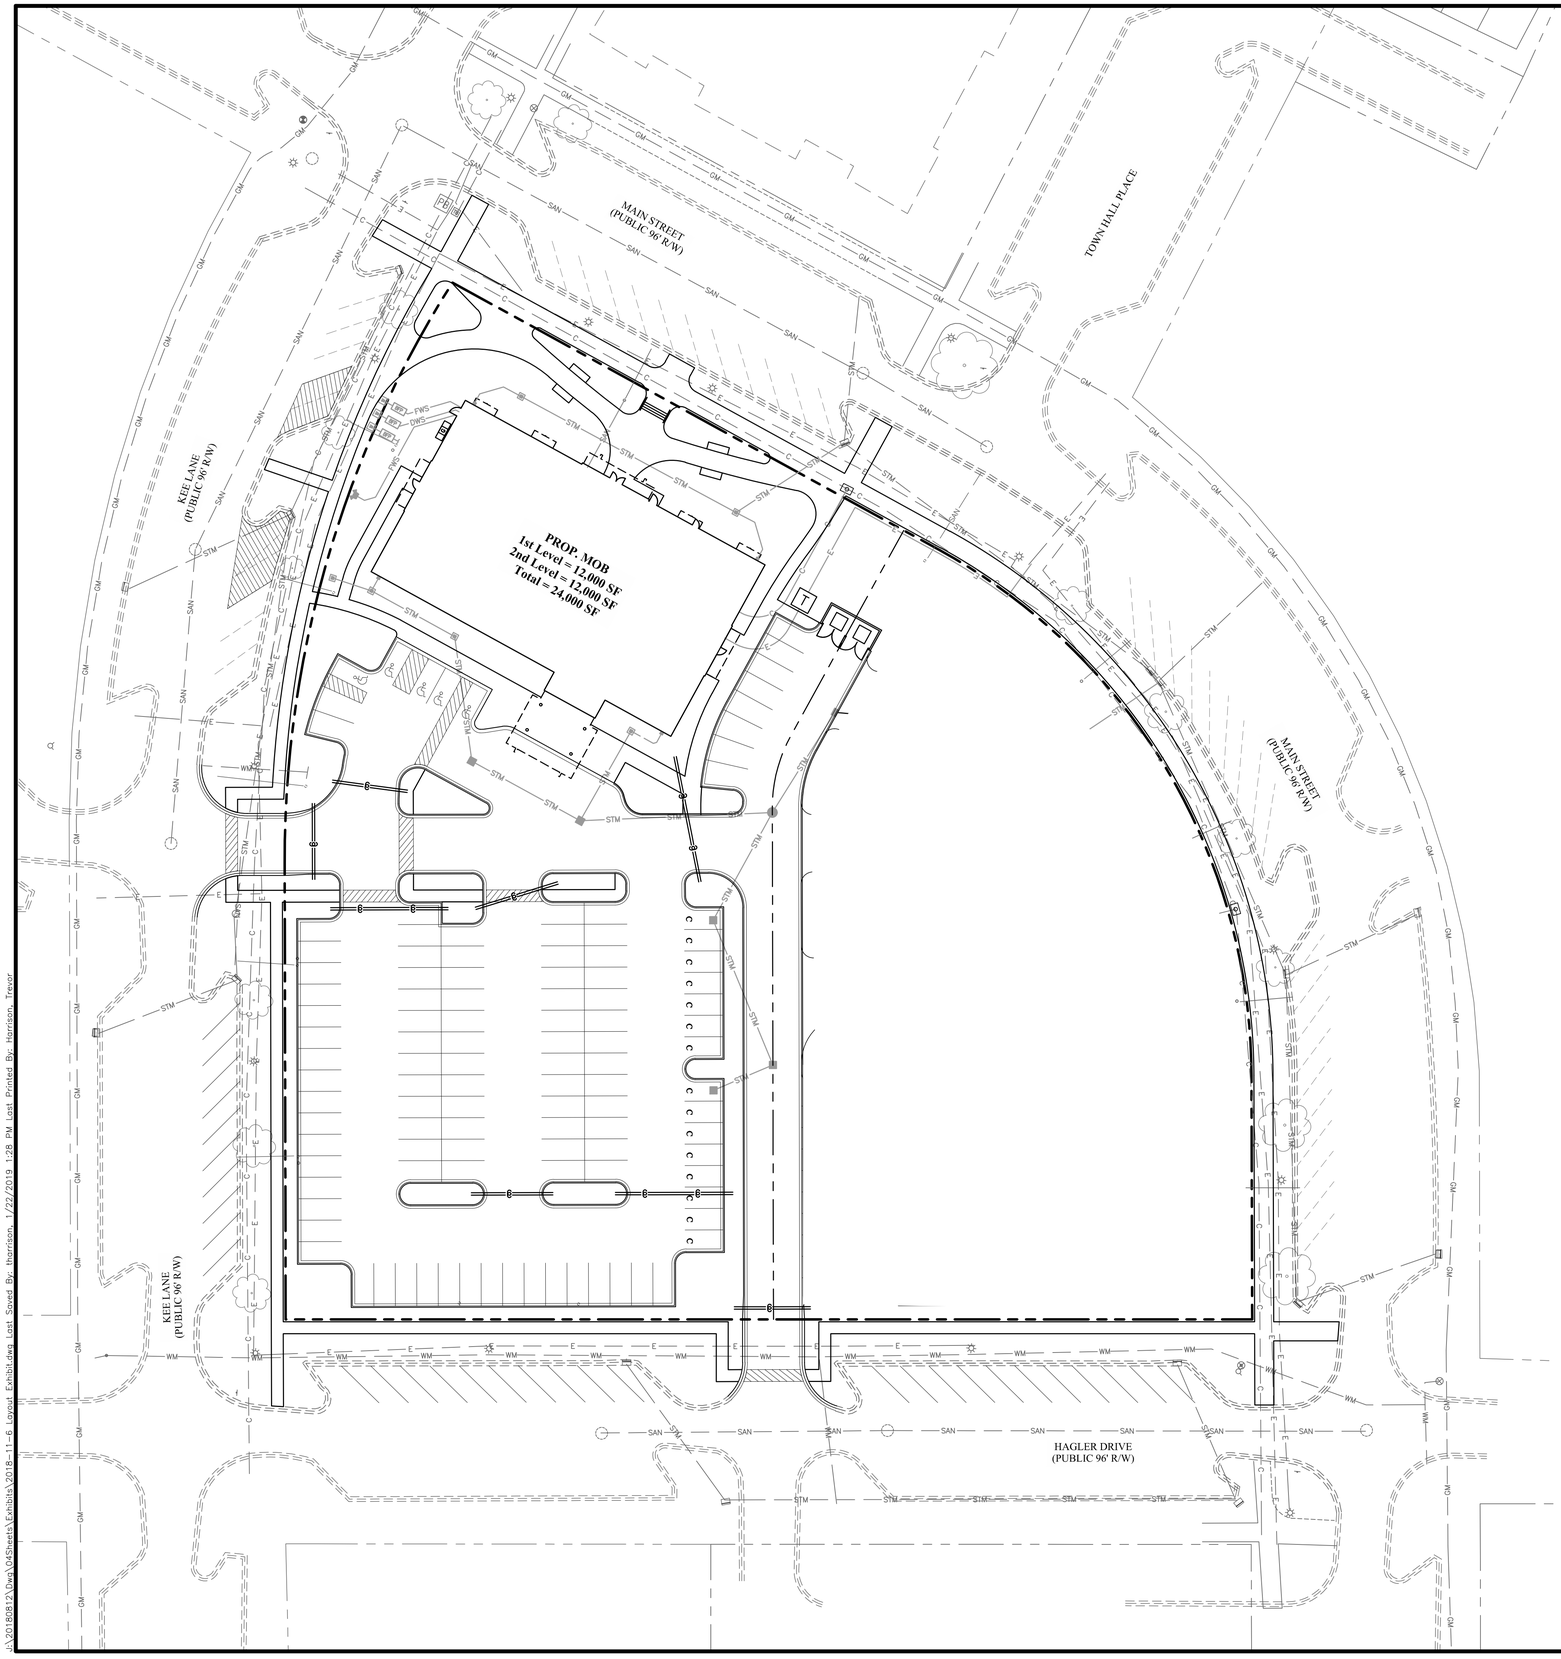

GRAPHIC SCALE

0 15 30 60

1 inch = 30 feet

J:\20180812\Dwg\04Sheets\Exhibits\2018-11-6 Layout Exhibit.dwg Last Saved By: tharrison, 1/22/2019 1:28 PM Last Printed By: Harrison, Trevor

REVISIONS

MARK	DATE	DESCRIPTION

TOWN OF HARRISBURG, CABARRUS COUNTY, NORTH CAROLINA
SITE PLAN EXHIBIT
FOR
HARRISBURG MOB
4101 MAIN STREET

EMH&T
Evans, Mechwart, Hambleton & Tilton, Inc.
Engineers • Surveyors • Planners • Scientists
301 McCullough Dr., Ste. 100, Charlotte, NC 28262
Phone: 704.548.2050 Fax: 866.775.5646
emht.com

DATE
January 22, 2019

SCALE
1" = 30'

JOB NO.
20180812

SHEET
1/1